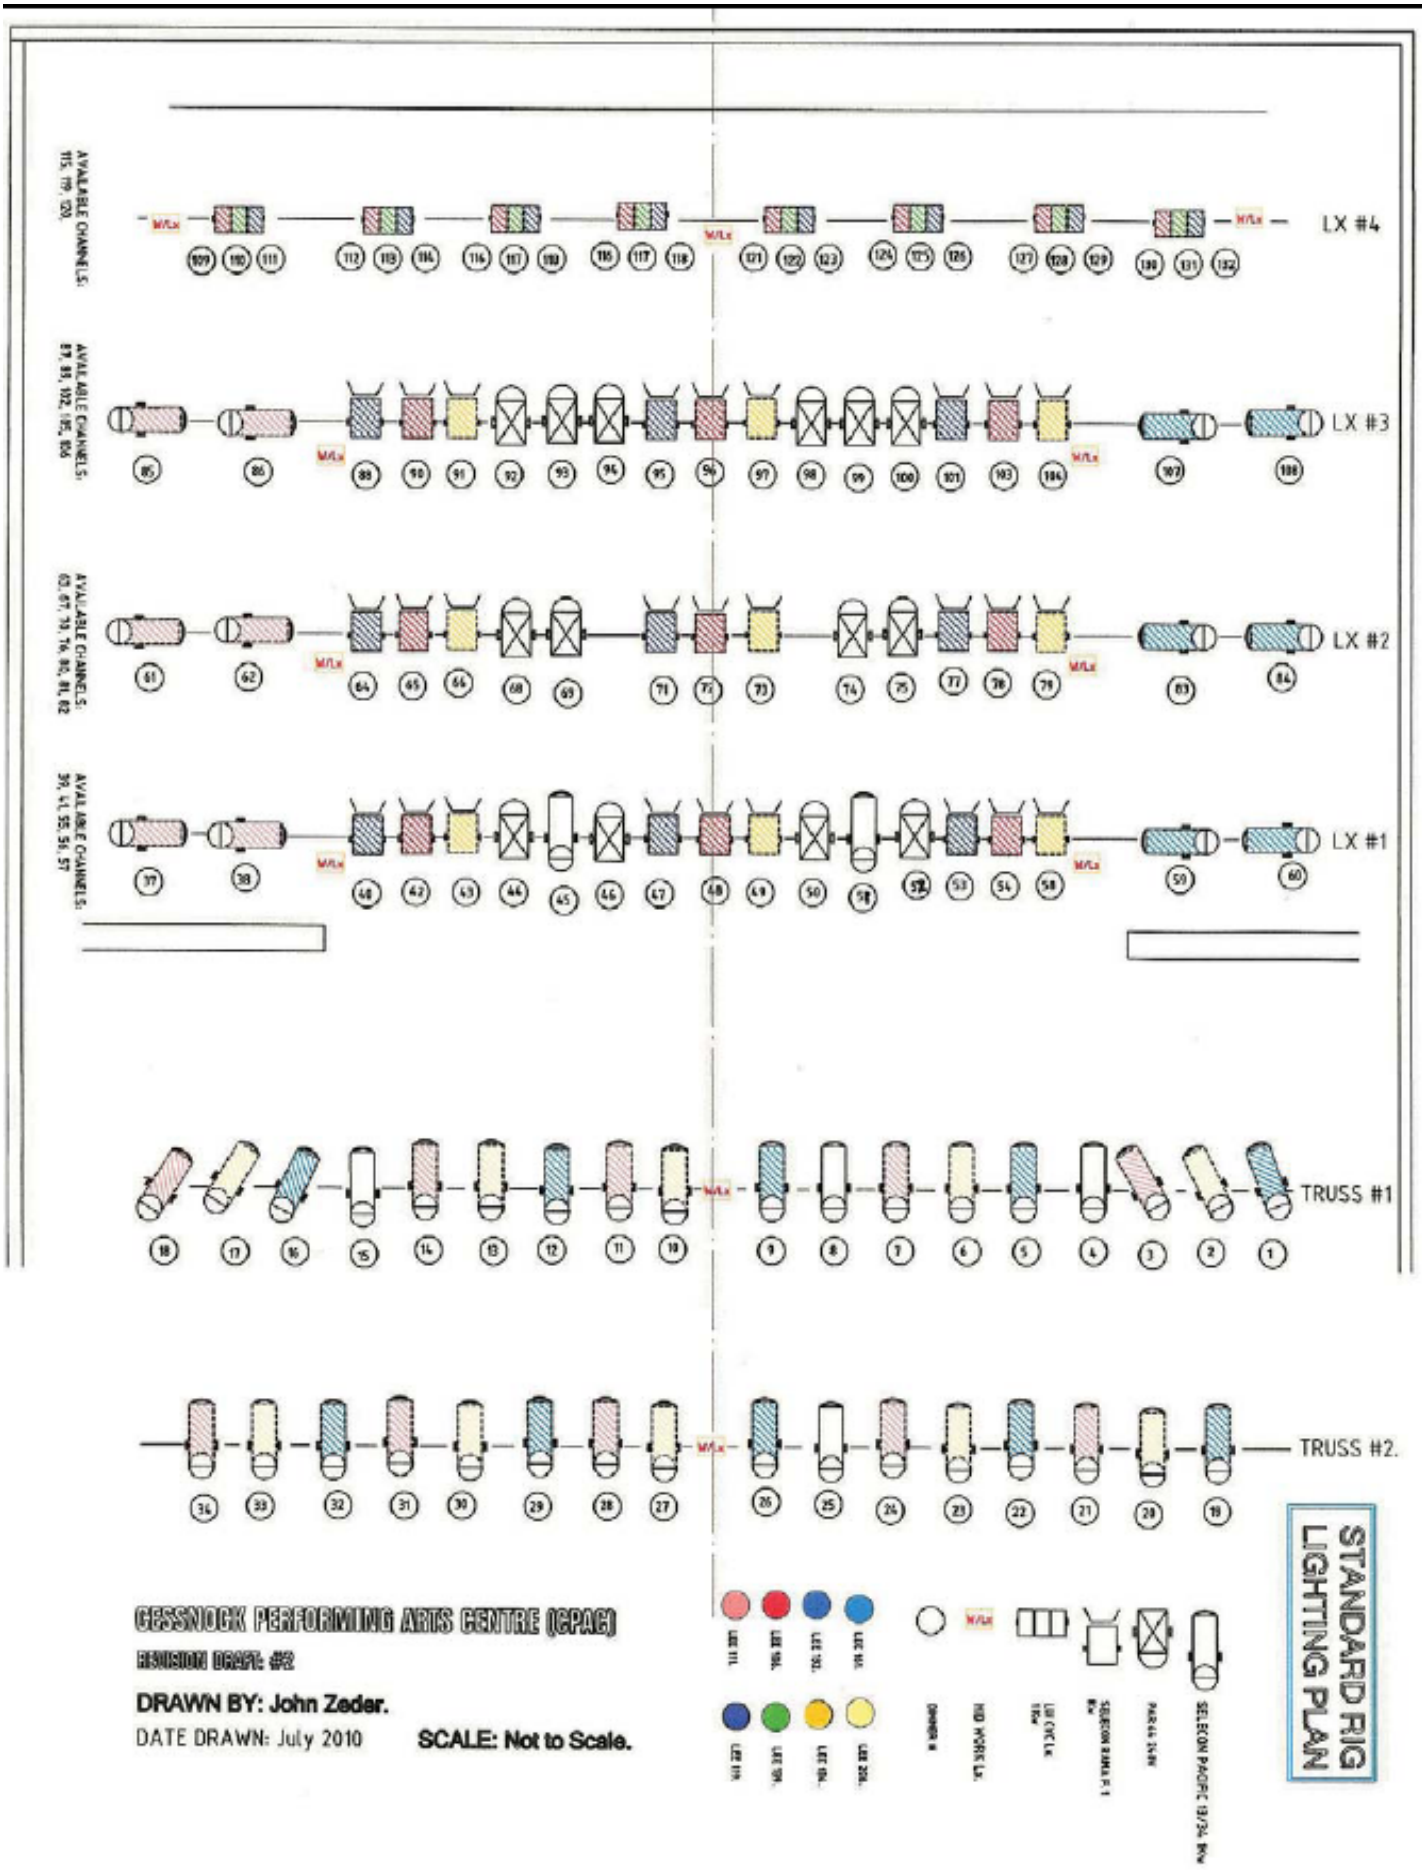
LX #4
LX #3
LX #2
LX #1
TRUSS #1
TRUSS #2.
STANDARD RIG
LIGHTING PLAN
CESSNOCK PERFORMING ARTS CENTRE (CPAC)
REVISION DRAFT: #2
DRAWN BY: John Zeder.
DATE DRAWN: July 2010
SCALE: Not to Scale.